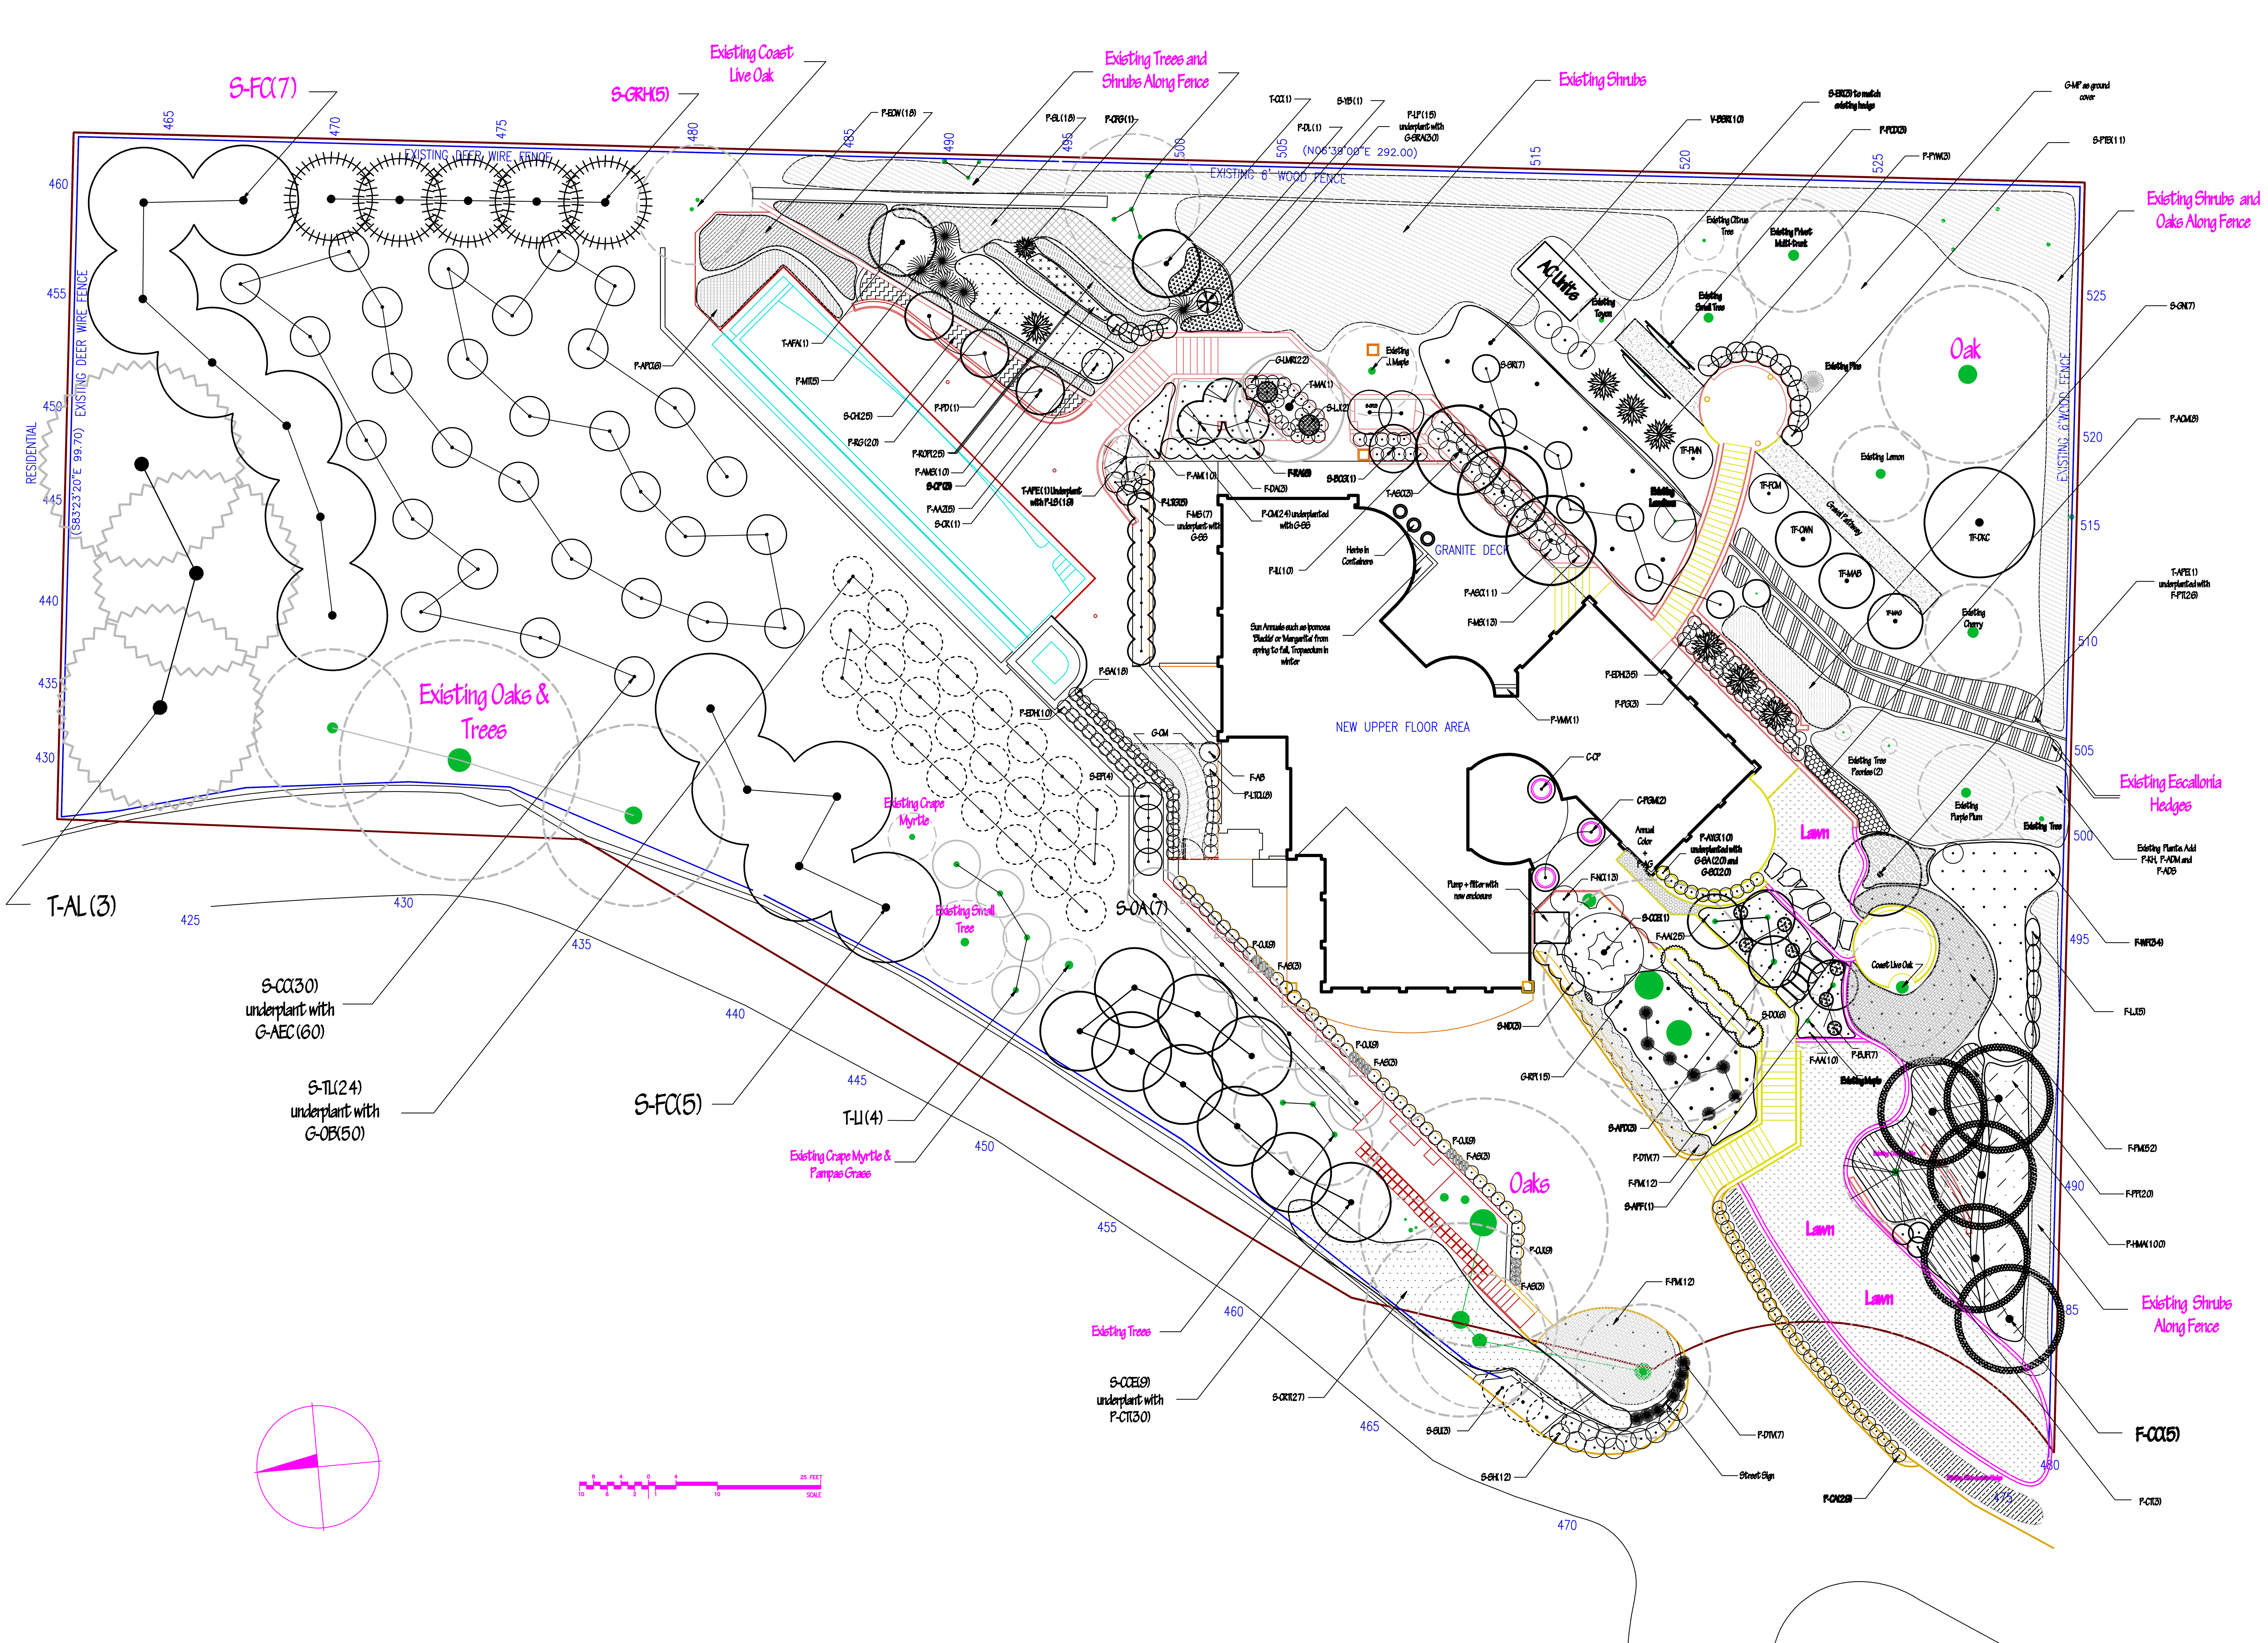

Fragrant Hill Design
650-868-3440
www.fragranthill.com

Leslie & Shelley Kohn Residence

14168 Perata Court, Saratoga

Designed By: Daxin Liu

Date: Sep 27, 2006

Title

L- 1

Master Planting Plan